


RIGHT ELEVATION

SCALE: 1/4" = 1'- 0"

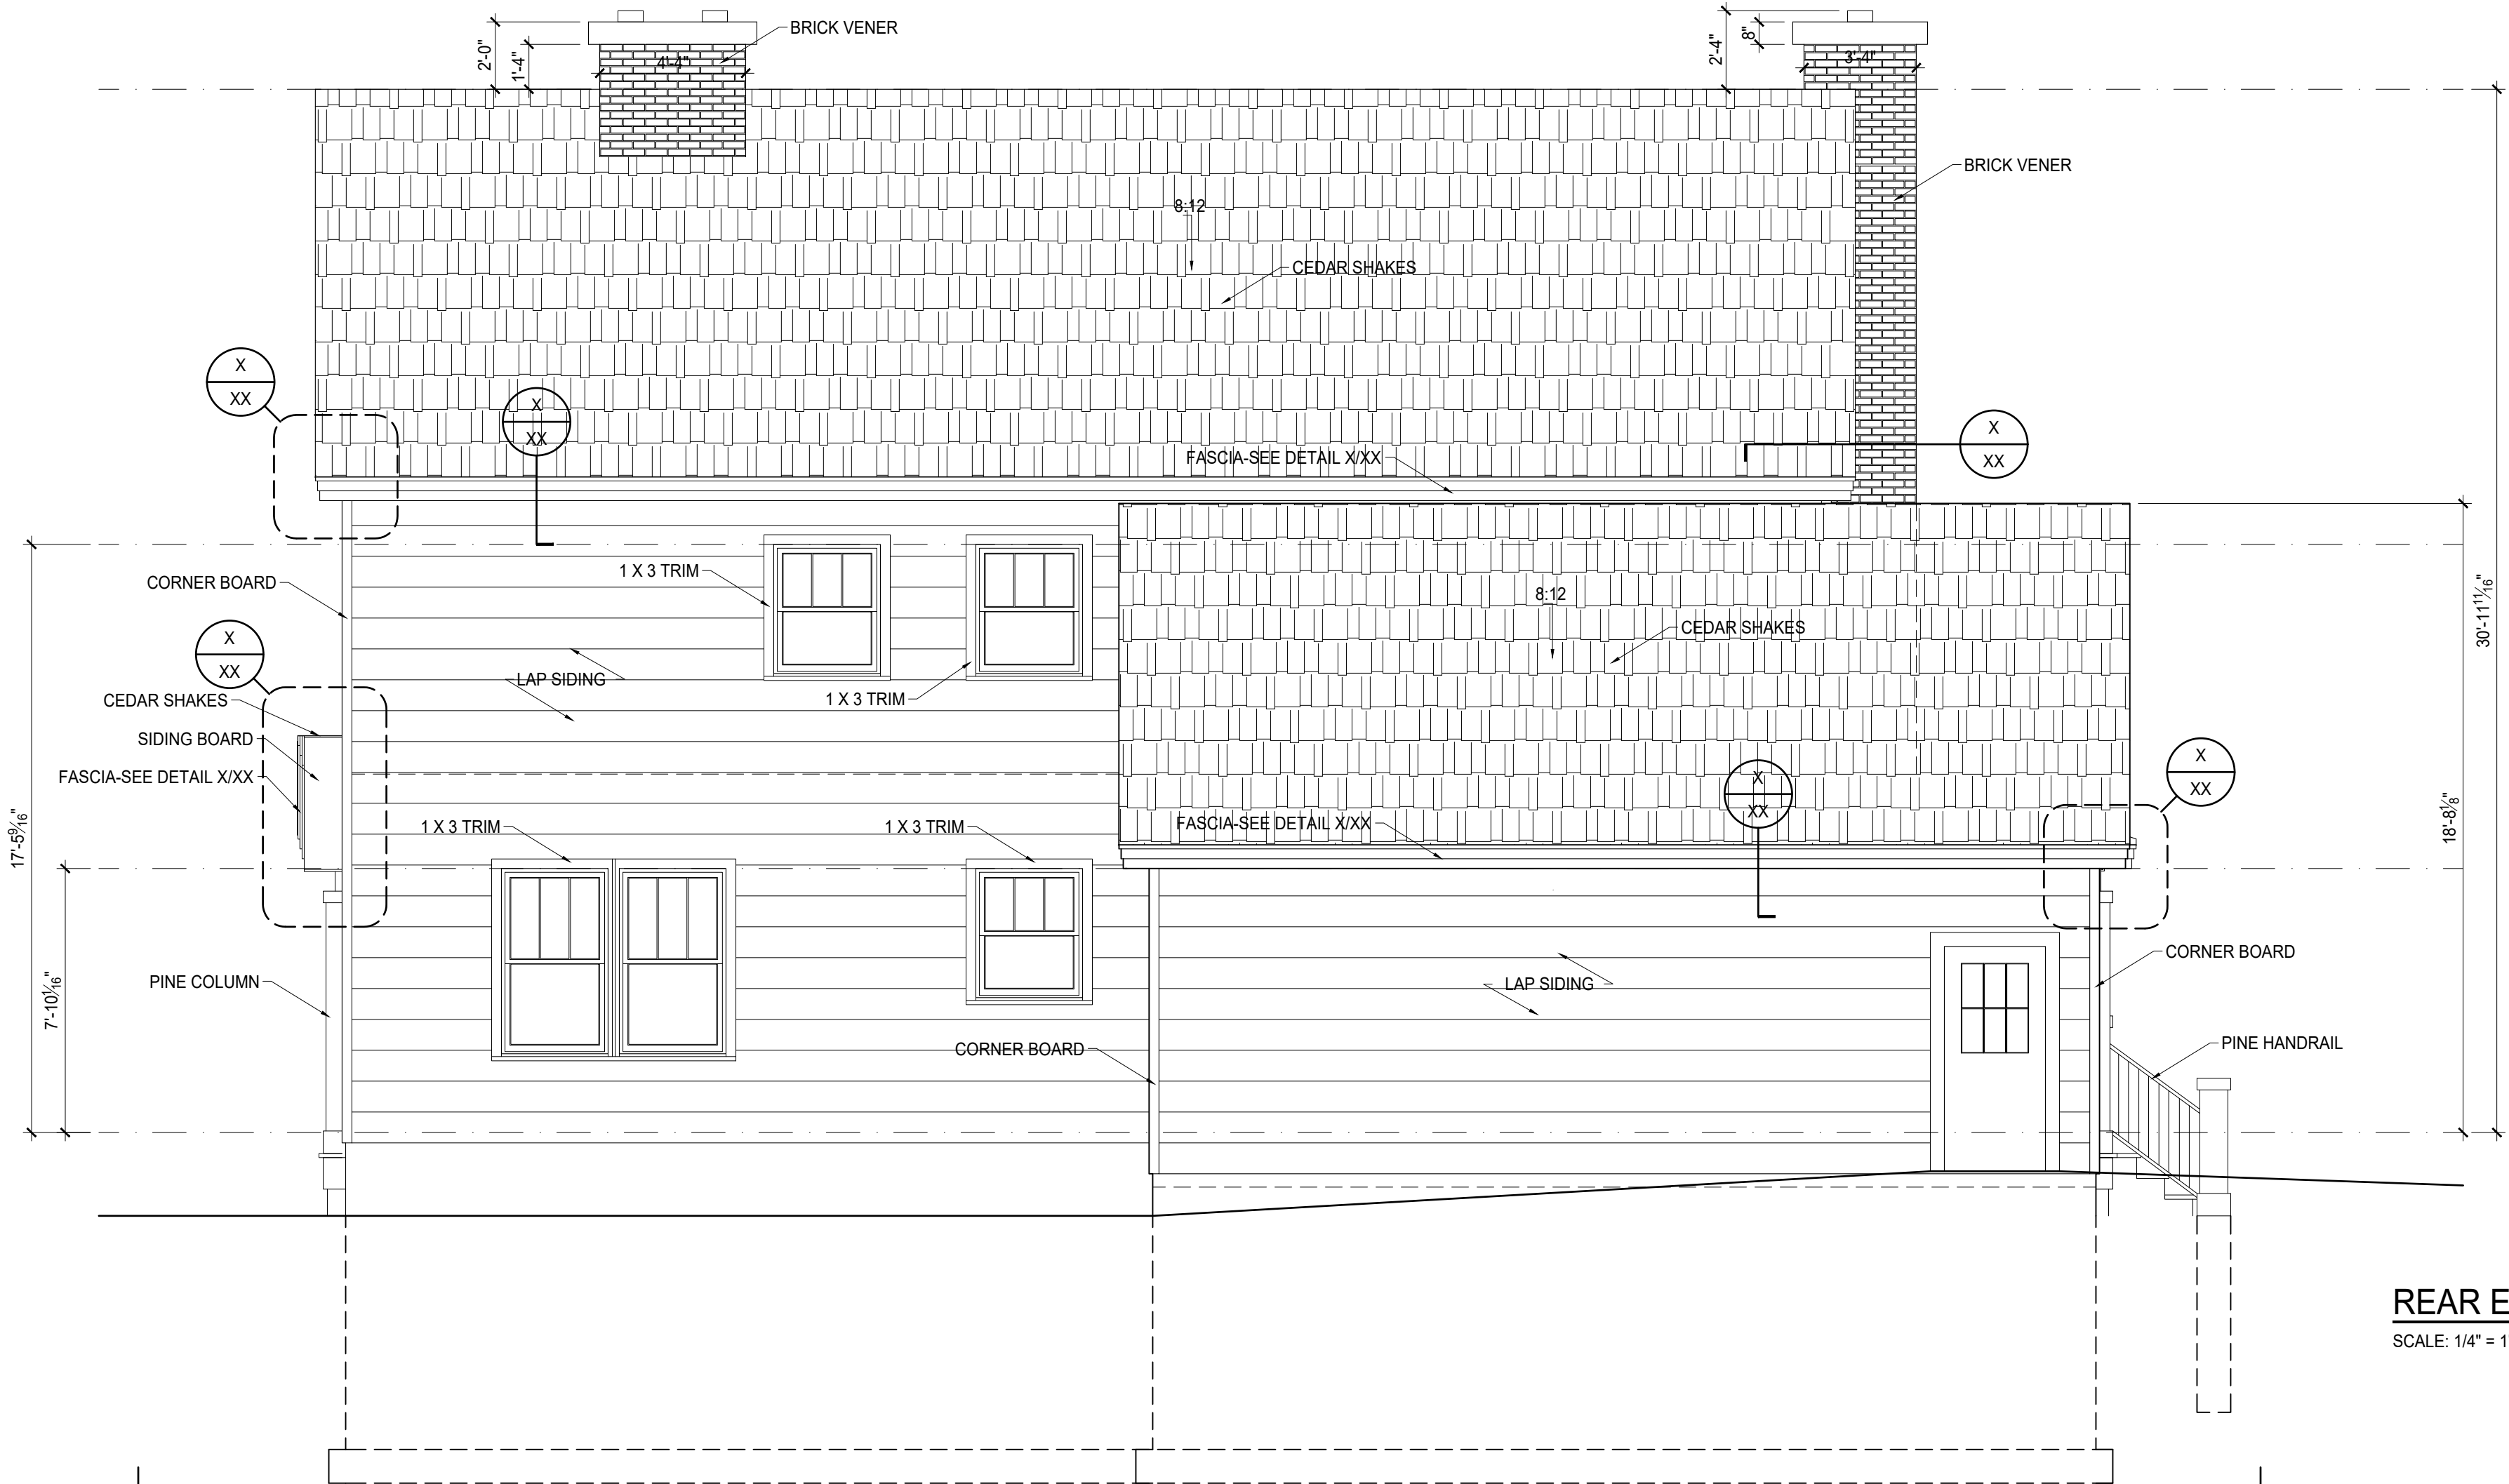

REAR ELEVATION

SCALE: 1/4" = 1'- 0"

ARCH 120
ARCHITECTS
BYU-IDAHO
AUSTIN 127 - ZOOM CLASS
REXBURG, ID 83460
TEL: 208 123 4567

FIRST PROJECT DRAFT - PORTFOLIO
REXBURG, ID, 83440
DEPARTMENT OF DESIGN AND CONSTRUCTION MGMT.
BRIGHAM YOUNG UNIVERSITY - IDAHO

NO.	REVISION
NO.	REVISION
NO.	REVISION
NO.	REVISION
NO.	REVISION
NO.	REVISION
NO.	REVISION
NO.	REVISION

12/07/2020 DATE OF PRINTING
B. MAUGHAN ARCHITECT
0120 PROJECT NUMBER
1/4" = 1'- 0" SCALE OF DRAWING
B. MAUGHAN DRAWN BY

LEFT ELEVATION
FRONT ELEVATION

SHEET NUMBER

A-3.2