


PORCH PLAN
SCALE: 1/4" = 1'- 0"

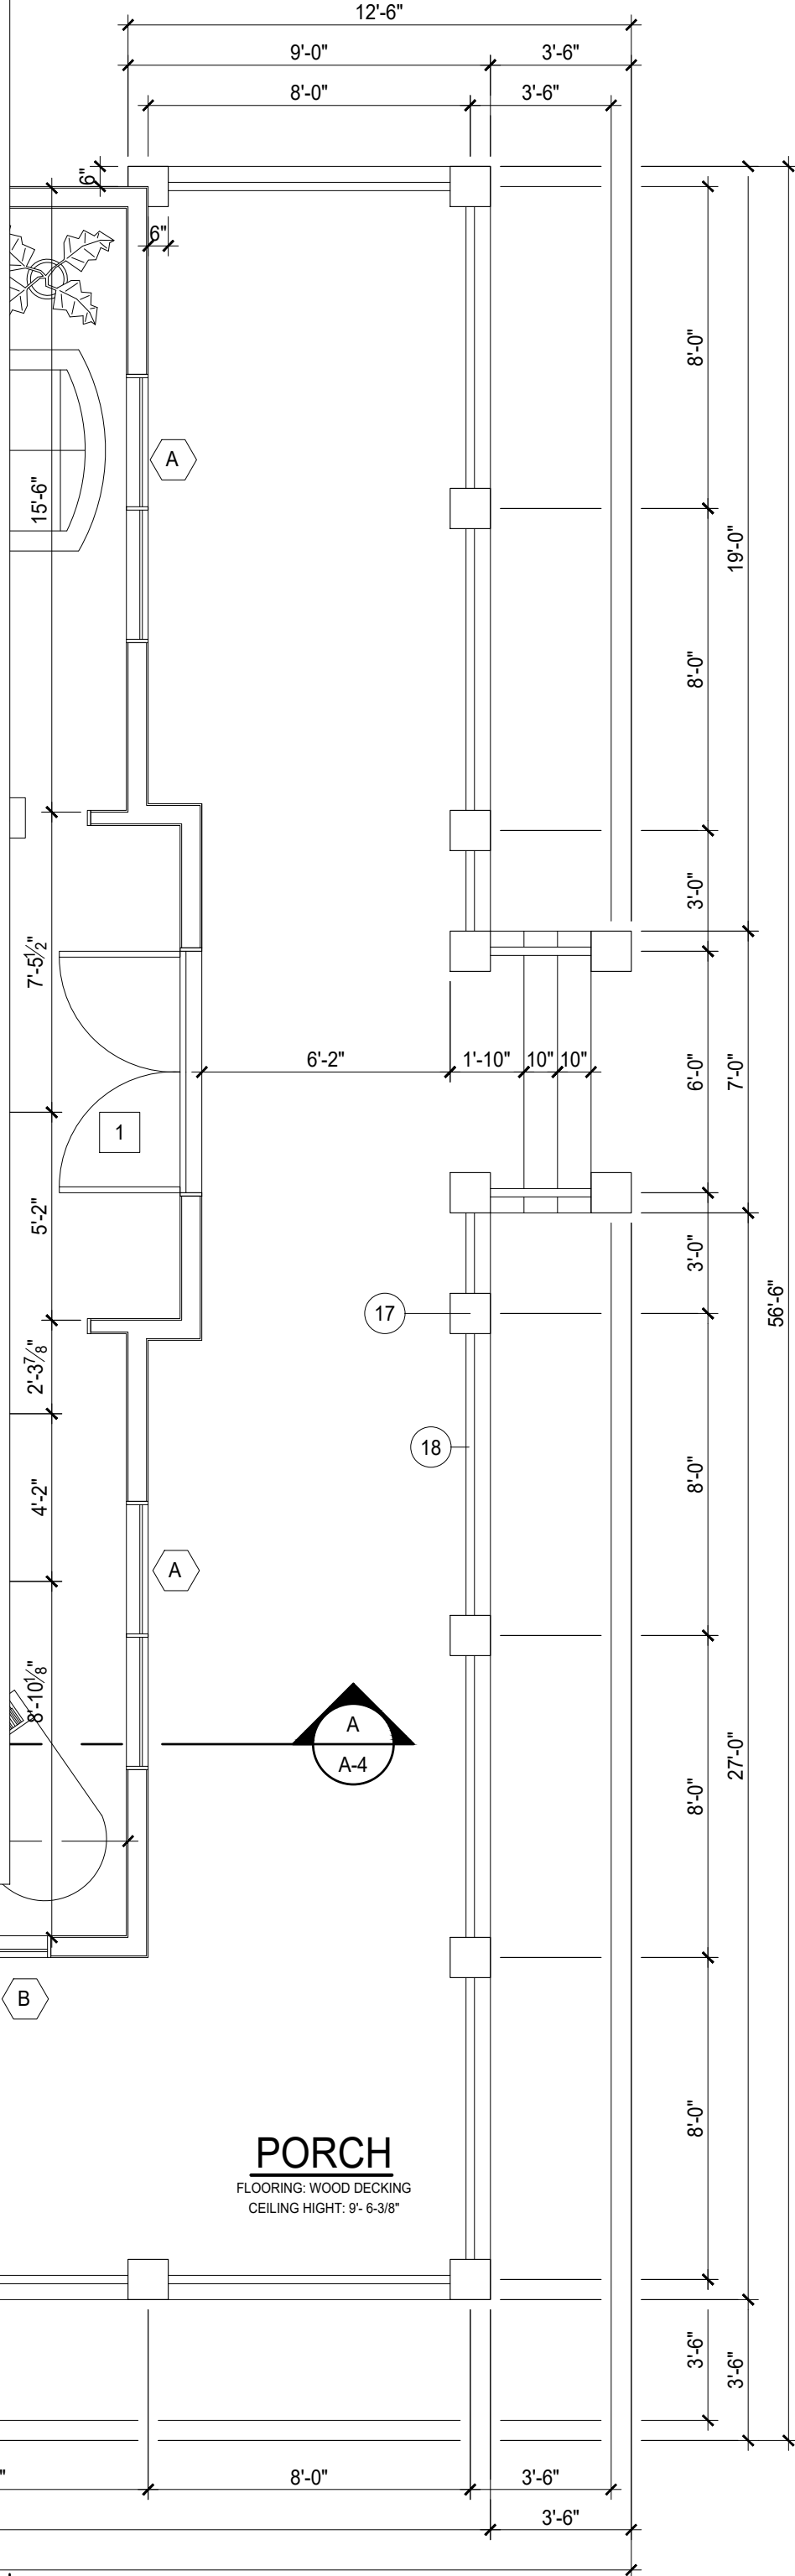

KEY NOTES

2ND FLOOR

- OAK CABINETS -
 - VANITY - OAK - GRANITE TOP
 - CONTRACT: SUTHERLAND CABINETS
- EXTRA POINTS TM: GOLDEN THRONE - TOILET
- GEOTHERMAL POWERED HEAT - GRANITE SHOWER
- EDEN BATH NATURAL STONE SINK - BATH
- FURNITURE - NOT INCLUDED (PROVIDED BY "THE WAREHOUSE" FOR HOMES PARADE EVENT) - VISIBLE OBJECTS ARE PREORDERED BY CLIENT
- CLOSET SHELVES - PINE - CONTRACT BUILDER:
- RED BRICK CHIMNEY
- HAND RAIL - FOYER - STAINLESS STEEL

PORCH

- RED BRICK CHIMNEY / FIREPLACE
- PORCH COLUMN - RED PINE
- PORCH RAIL - RED PINE

ARCH 120
ARCHITECTS
BYU-IDAHO
AUSTIN 127 - ZOOM CLASS
REXBURG, ID 83460
TEL: 208 123 4567

FIRST PROJECT DRAFT - PORTFOLIO
REXBURG, ID, 83440
DEPARTMENT OF DESIGN AND CONSTRUCTION MGMT.
BRIGHAM YOUNG UNIVERSITY - IDAHO

NO.	REVISION
NO.	REVISION
NO.	REVISION
NO.	REVISION
NO.	REVISION
NO.	REVISION
NO.	REVISION
11/09/2020	DATE OF PRINTING
B. MAUGHAN	ARCHITECT
0120	PROJECT NUMBER
1/4" = 1'- 0"	SCALE OF DRAWING
B. MAUGHAN	DRAWN BY
SHEET TITLE	
2ND FLOOR PLAN	
PORCH PLAN	
SHEET NUMBER	

A-2.2