


A LONGITUDINAL SECTION
SCALE: 1/4" = 1'-0"

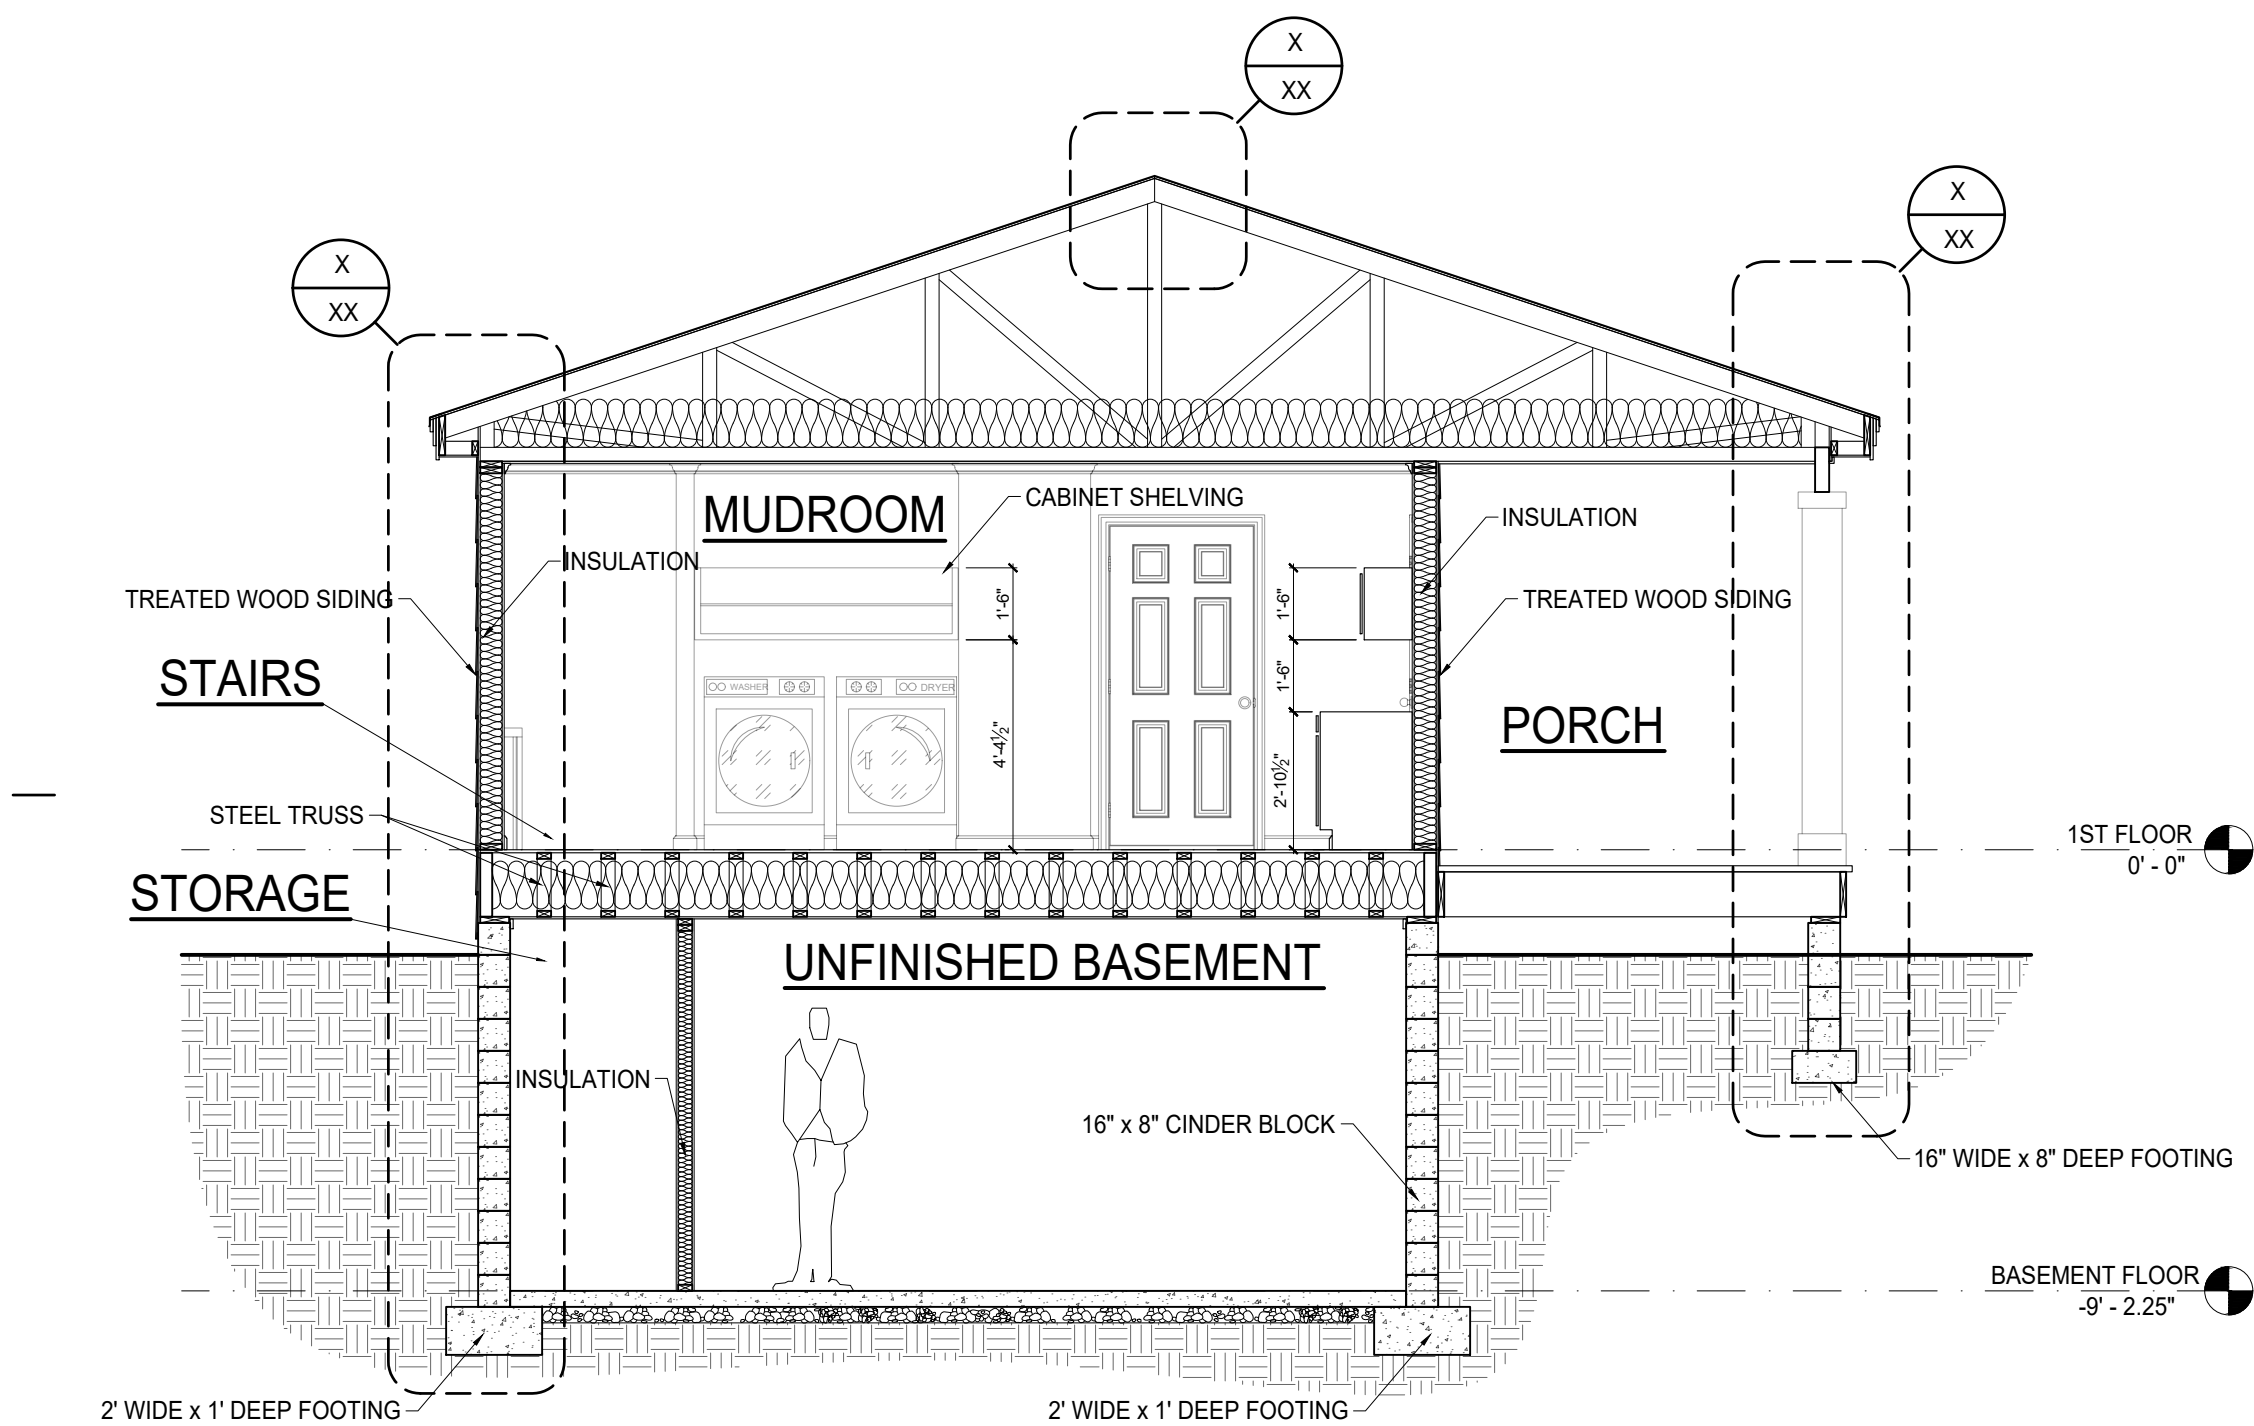

B CROSS SECTIONS
SCALE: 1/4" = 1'-0"

ARCH 120
ARCHITECTS
BYU-IDAHO
AUSTIN 127 - ZOOM CLASS
REXBURG, ID 83460
TEL: 208 123 4567

FIRST PROJECT DRAFT - PORTFOLIO
REXBURG, ID, 83440
DEPARTMENT OF DESIGN AND CONSTRUCTION MGMT.
BRIGHAM YOUNG UNIVERSITY - IDAHO

| | |
|------------------------------|------------------|
| NO. | REVISION |
| NO. | REVISION |
| 12/02/2020 | DATE OF PRINTING |
| B. MAUGHAN | ARCHITECT |
| 0120 | PROJECT NUMBER |
| 1/4" = 1'- 0" | SCALE OF DRAWING |
| B. MAUGHAN | DRAWN BY |
| LONGITUDINAL & CROSS SECTION | |
| SHEET NUMBER | |

A-4.1