


PRODUCED BY AN AUTODESK STUDENT VERSION

PRODUCED BY AN AUTODESK STUDENT VERSION

PRODUCED BY AN AUTODESK STUDENT VERSION

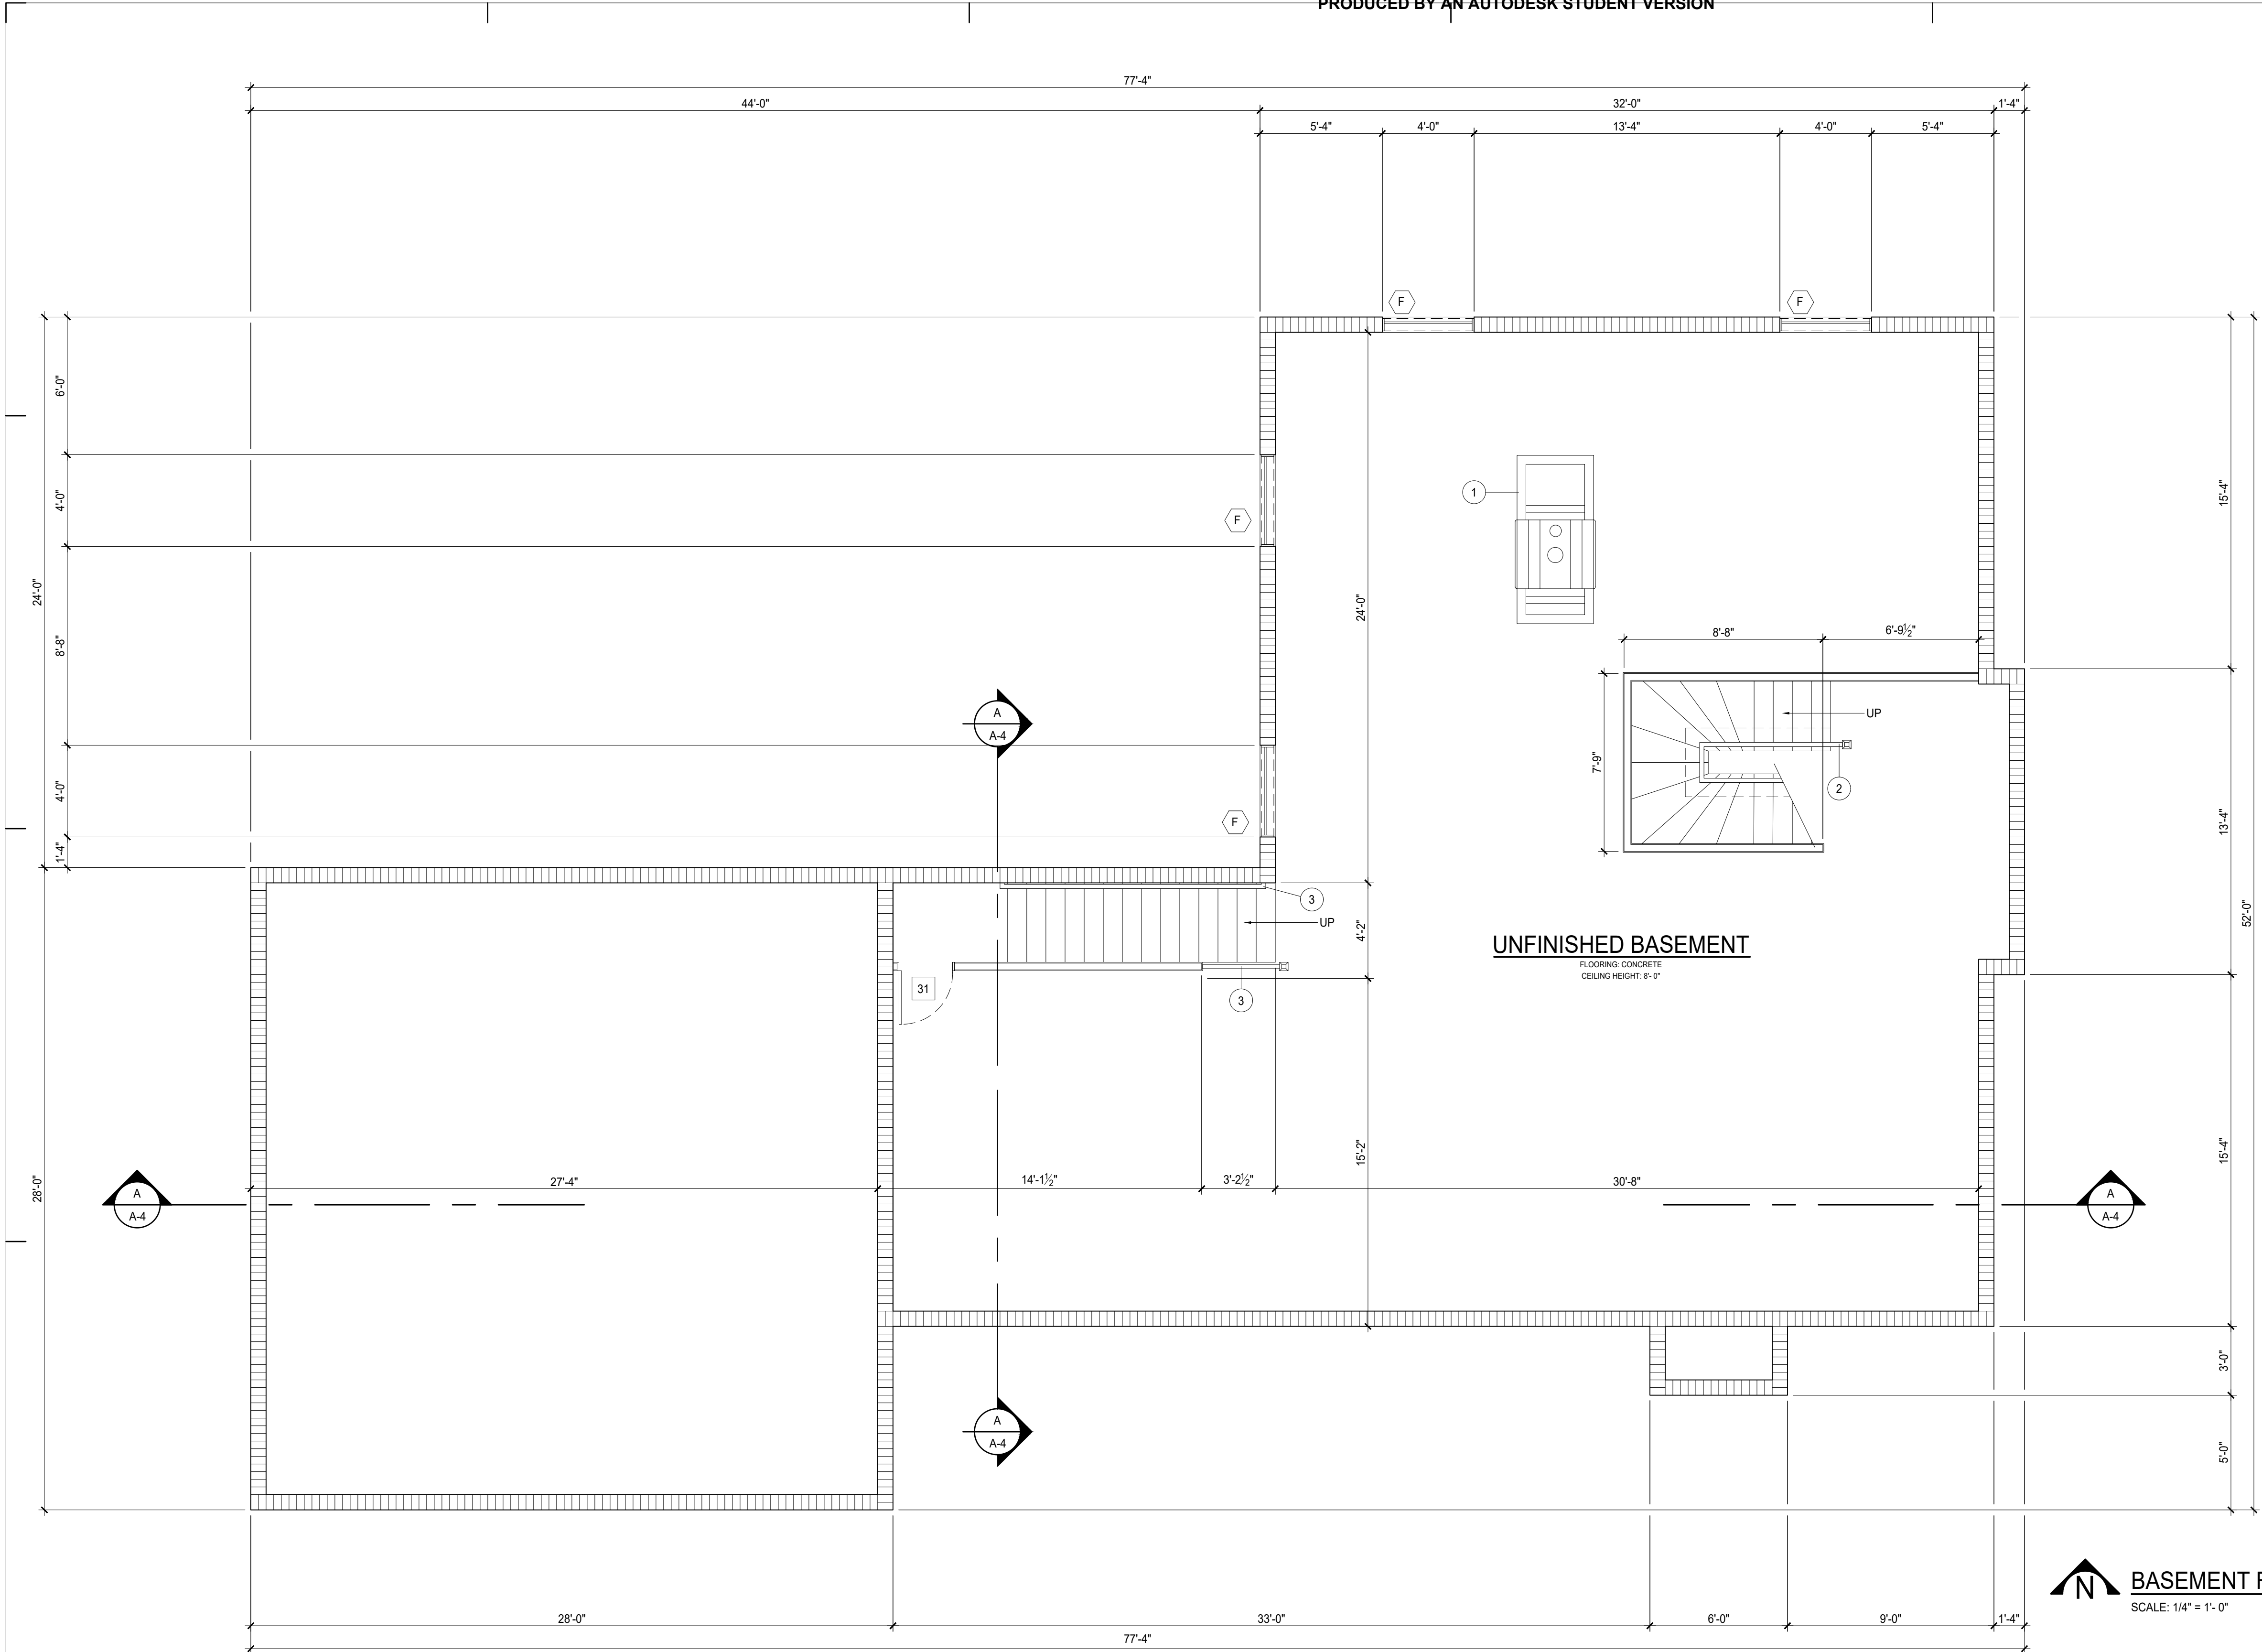

KEY NOTES

1. RHEEMGLAS FURY: GAS AND WOOD FURNACE AND WATER HEATER
2. FOYER - STAINLESS STEEL - RAIL
3. BSMT/MUD_ROOM - STAINLESS STEEL - RAIL

ARCH 120
ARCHITECTS
BYU-IDAHO
AUSTIN 127 - ZOOM CLASS
REXBURG, ID 83460
TEL: 208 123 4567

FIRST PROJECT DRAFT - PORTFOLIO
REXBURG, ID, 83440
DEPARTMENT OF DESIGN AND CONSTRUCTION MGMT.
BRIGHAM YOUNG UNIVERSITY - IDAHO

NO.	REVISION
NO.	REVISION
NO.	REVISION
NO.	REVISION
NO.	REVISION
NO.	REVISION
NO.	REVISION
NO.	REVISION
12/14/2020	DATE OF PRINTING
B. MAUGHAN	ARCHITECT
0120	PROJECT NUMBER
1/4" = 1'- 0"	SCALE OF DRAWING
B. MAUGHAN	DRAWN BY
SHEET TITLE	
BASEMENT PLAN	
SHEET NUMBER	

A-2.3

PRODUCED BY AN AUTODESK STUDENT VERSION